



# Le Château at Middlebury, 1925-2025

Glenn Andres, Professor Emeritus  
History of Art and Architecture

September 27, 2025


















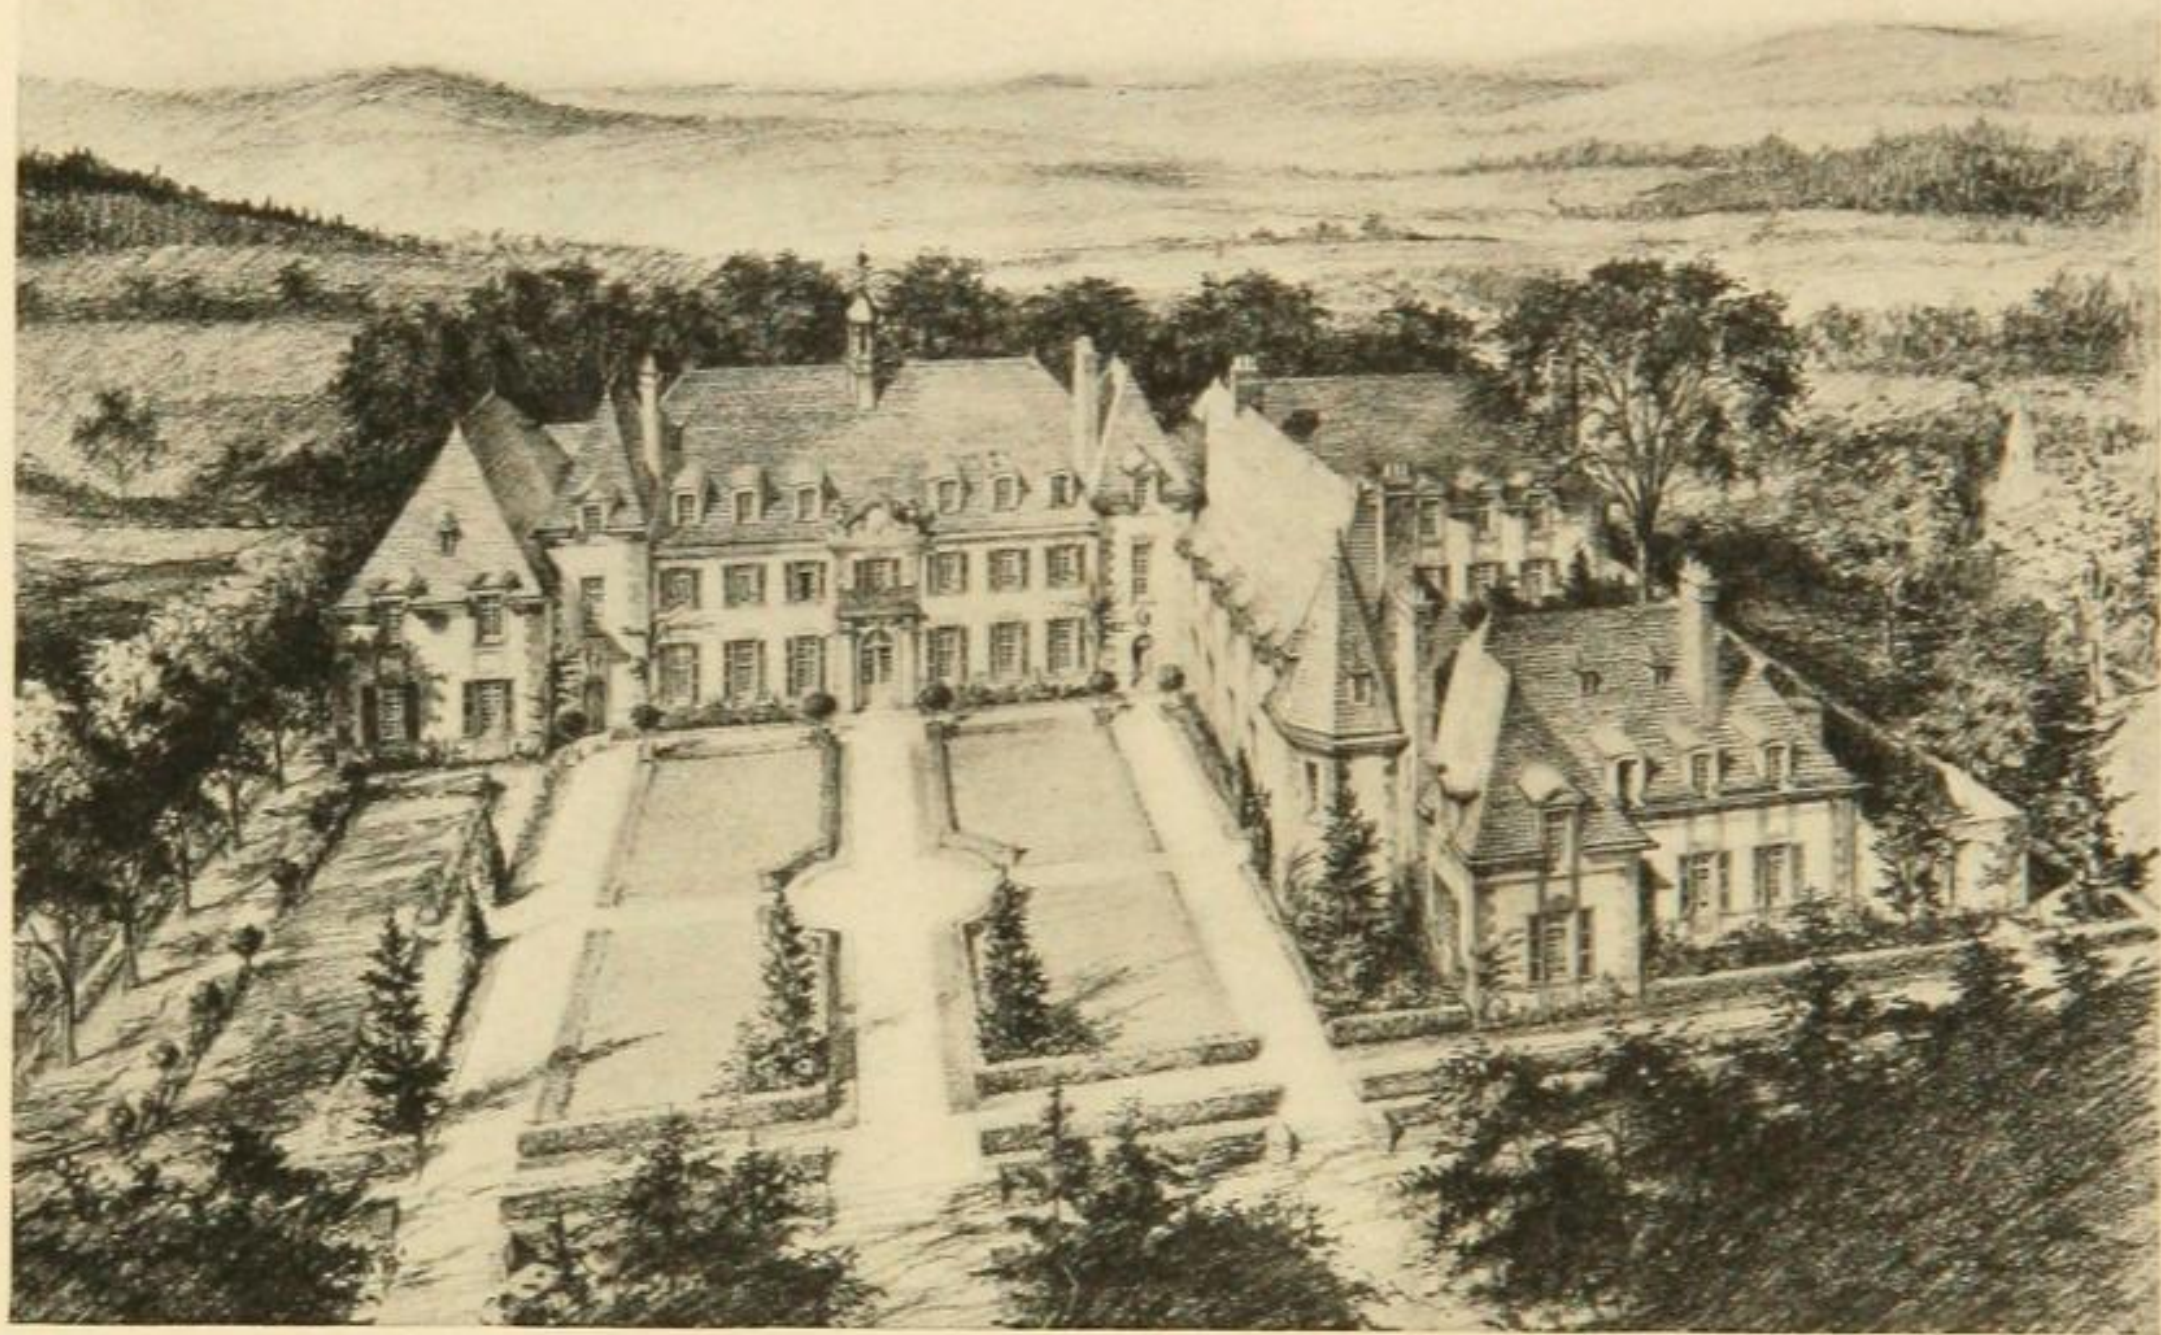

ONE OF THE PROPOSED PLANS FOR THE CHÂTEAU OF THE FRENCH SCHOOL





THE NEW FRENCH CHATEAU OF MIDDLEBURY COLLEGE





FRENCH HOUSE

MIDDLEBURY COLLEGE



FRENCH HOUSE

MIDDLEBURY COLLEGE



FRENCH HOUSE MIDDLEBURY, VT.



FRENCH COLLEGE MIDDLEBURY COLLEGE








*Le Chateau, Middlebury College French School, Middlebury, Vermont*

84579

M7





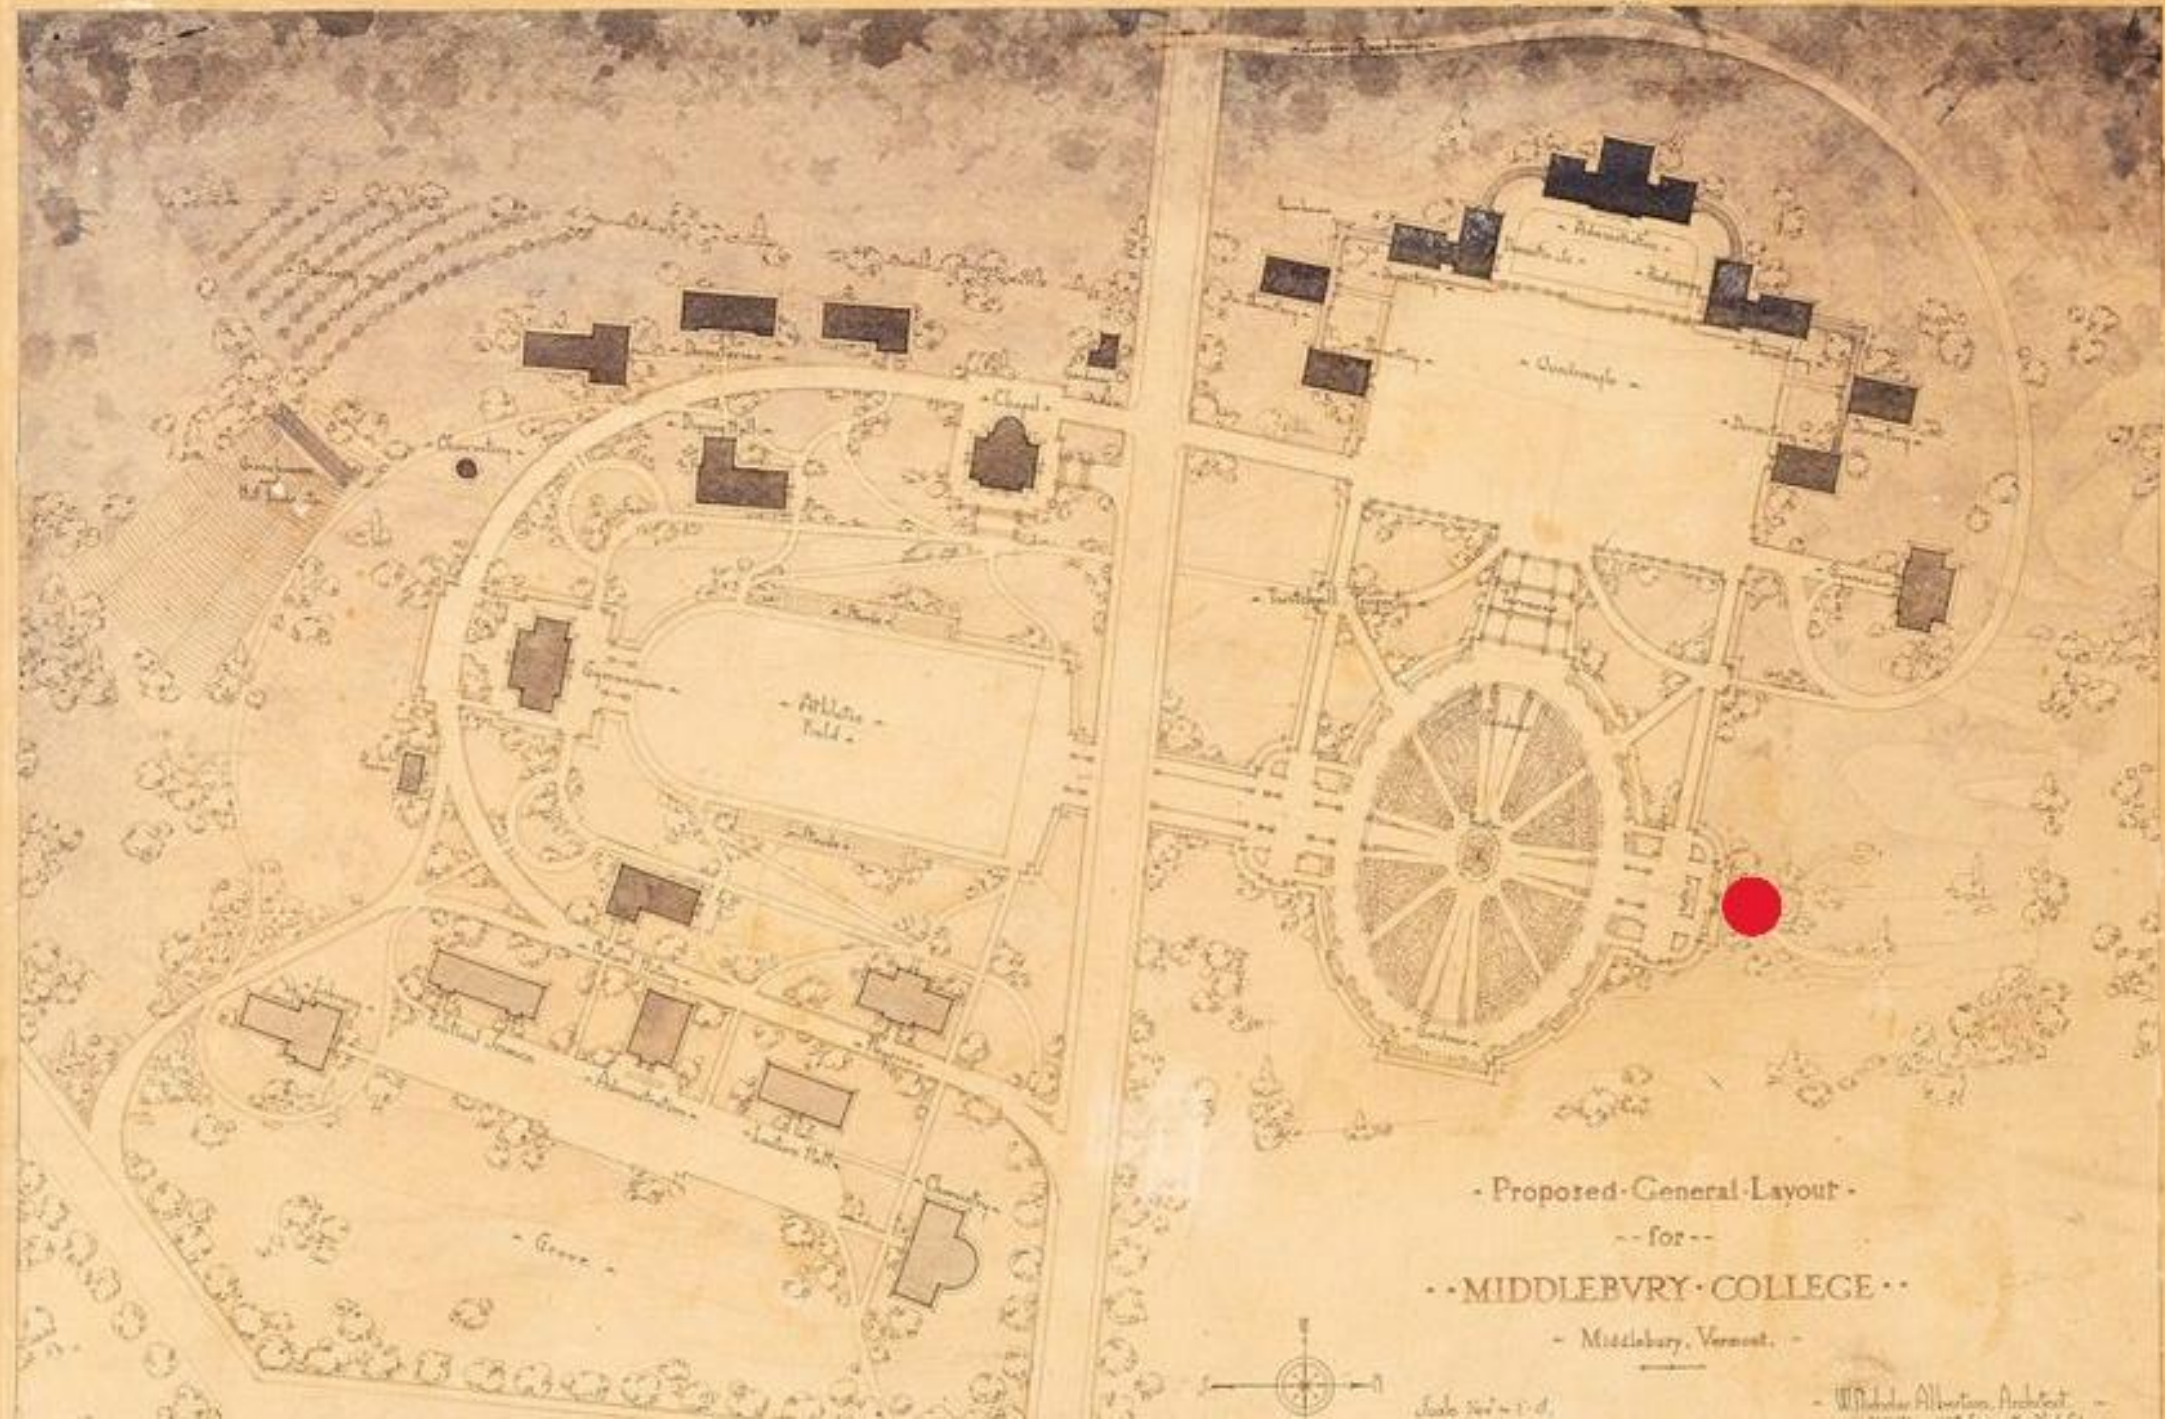

• Proposed General Layout •  
-- for --  
• MIDDLEBURY COLLEGE •  
- Middlebury, Vermont. -




Scale 1/4" = 1' 0"

- W. Parker Allerton, Architect -







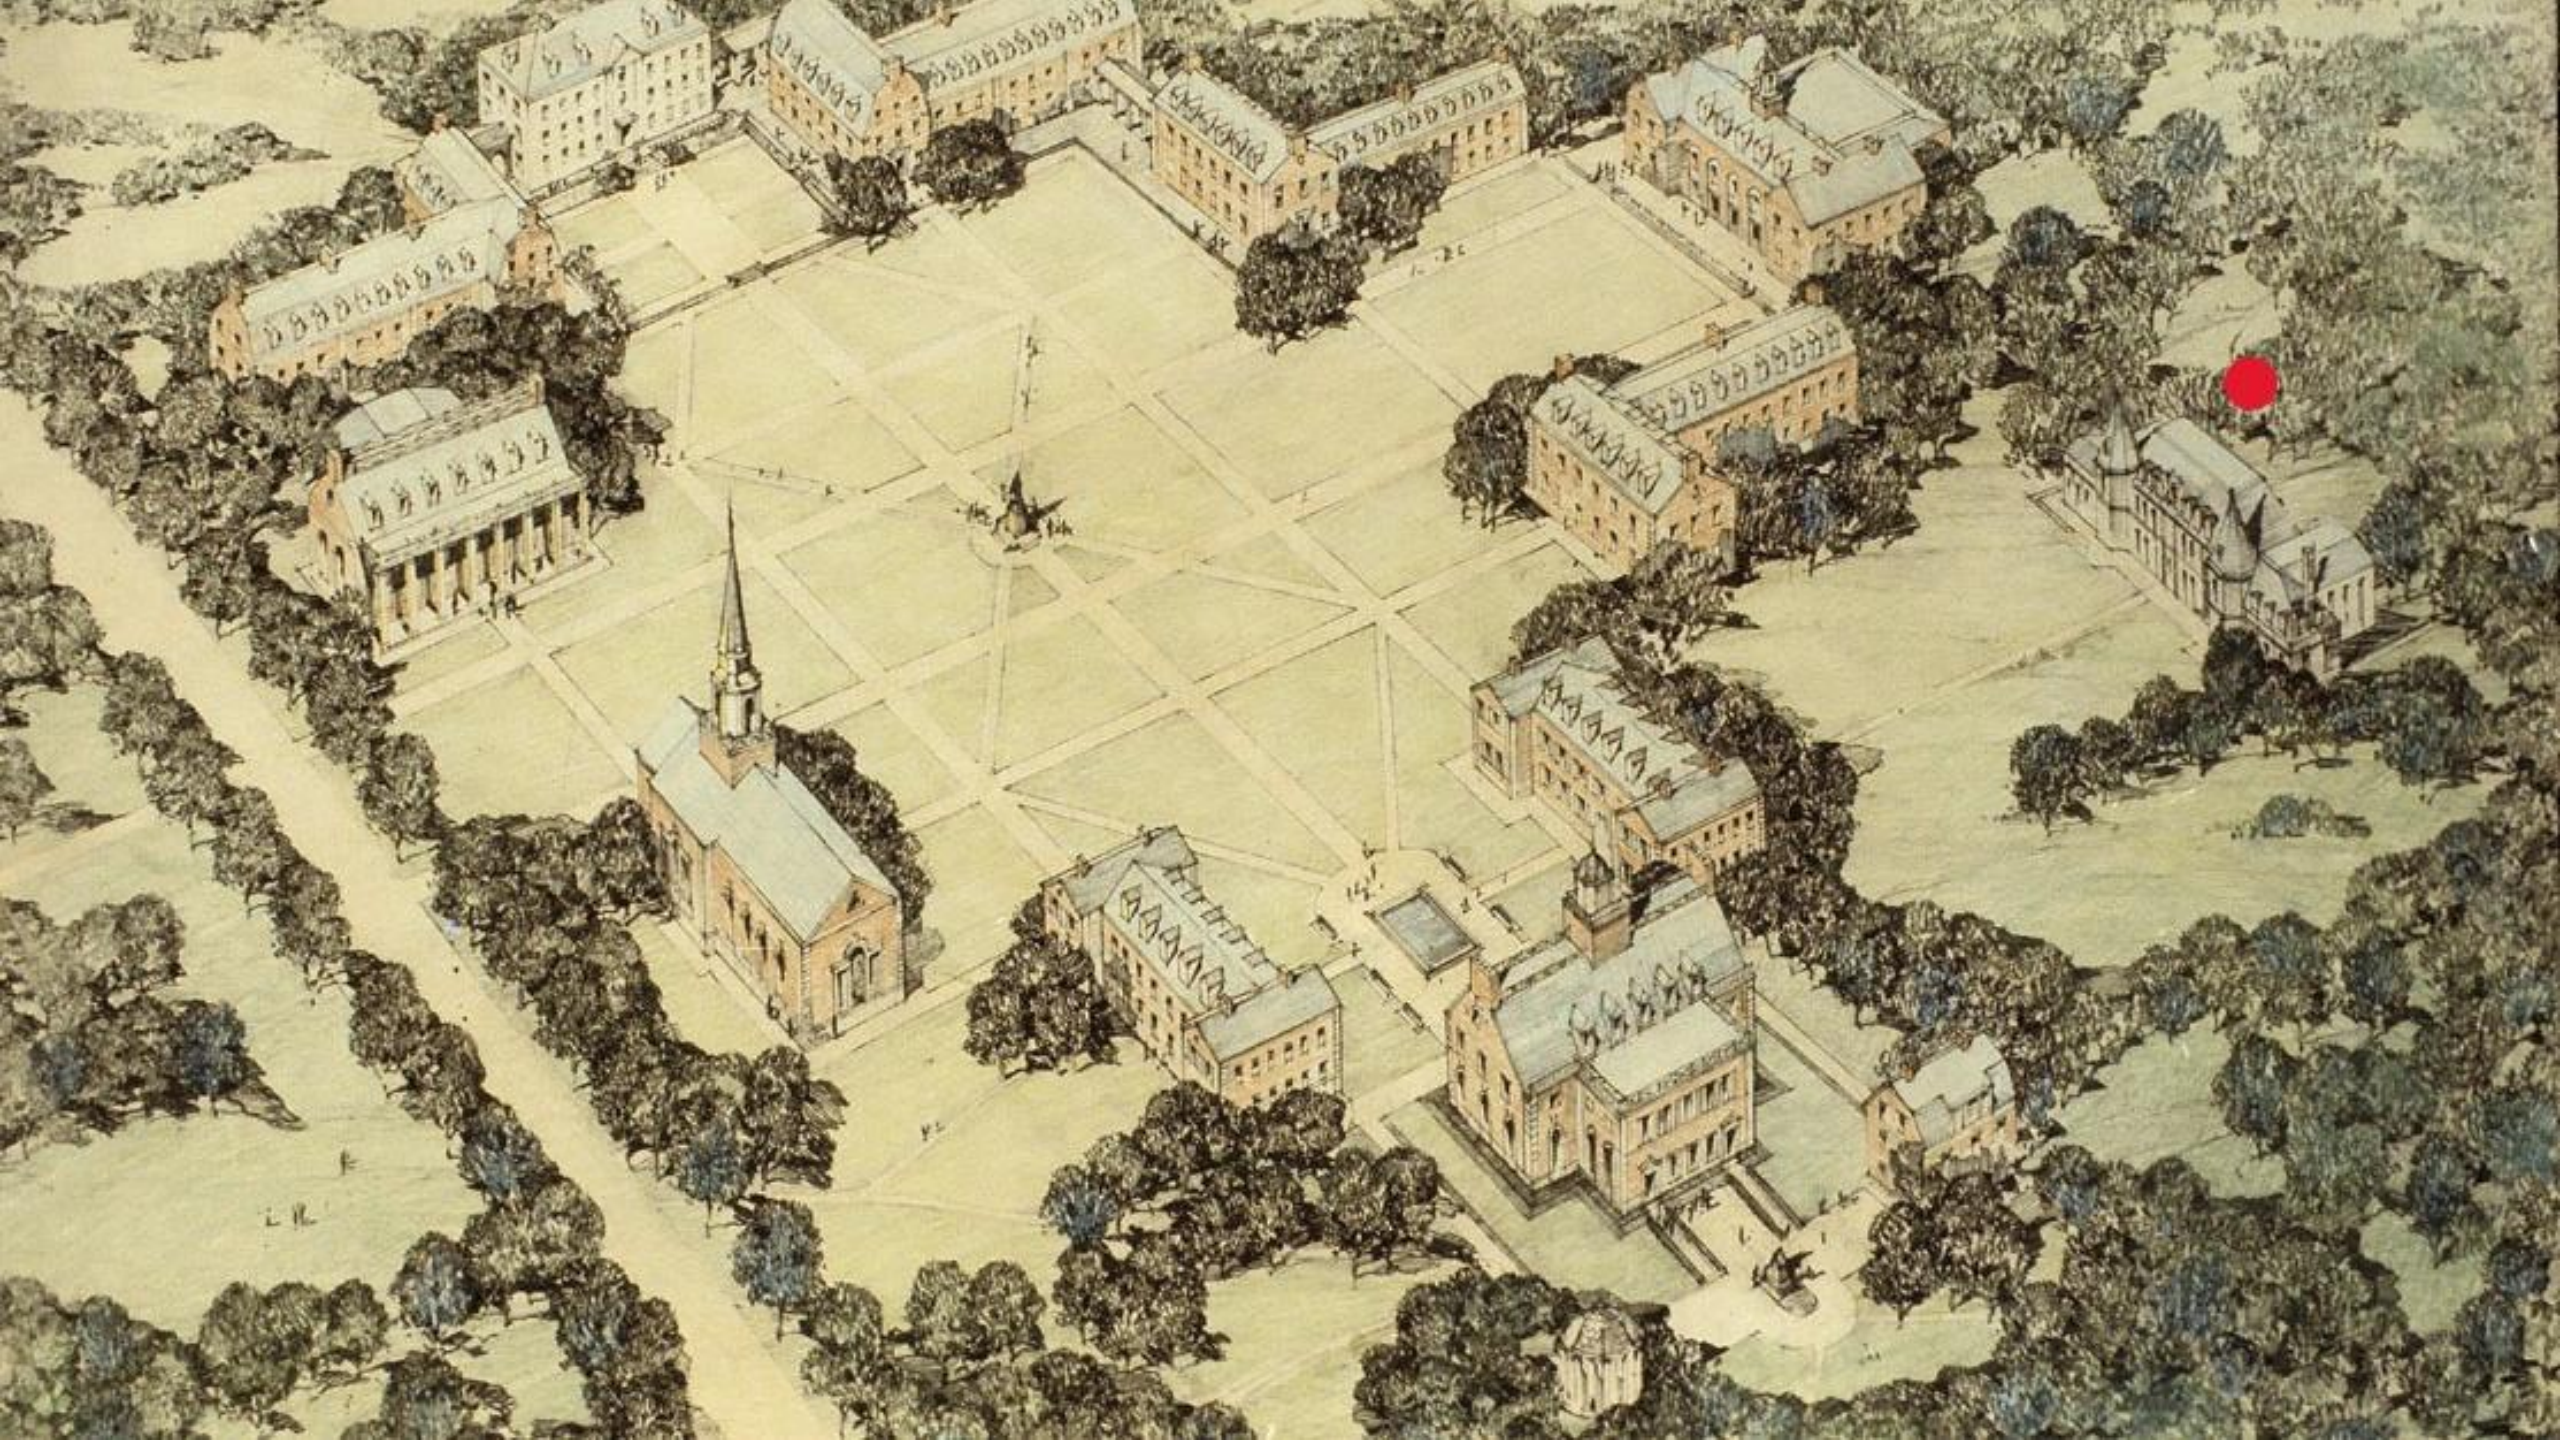






Dwight James Baum  
ARCHITECT



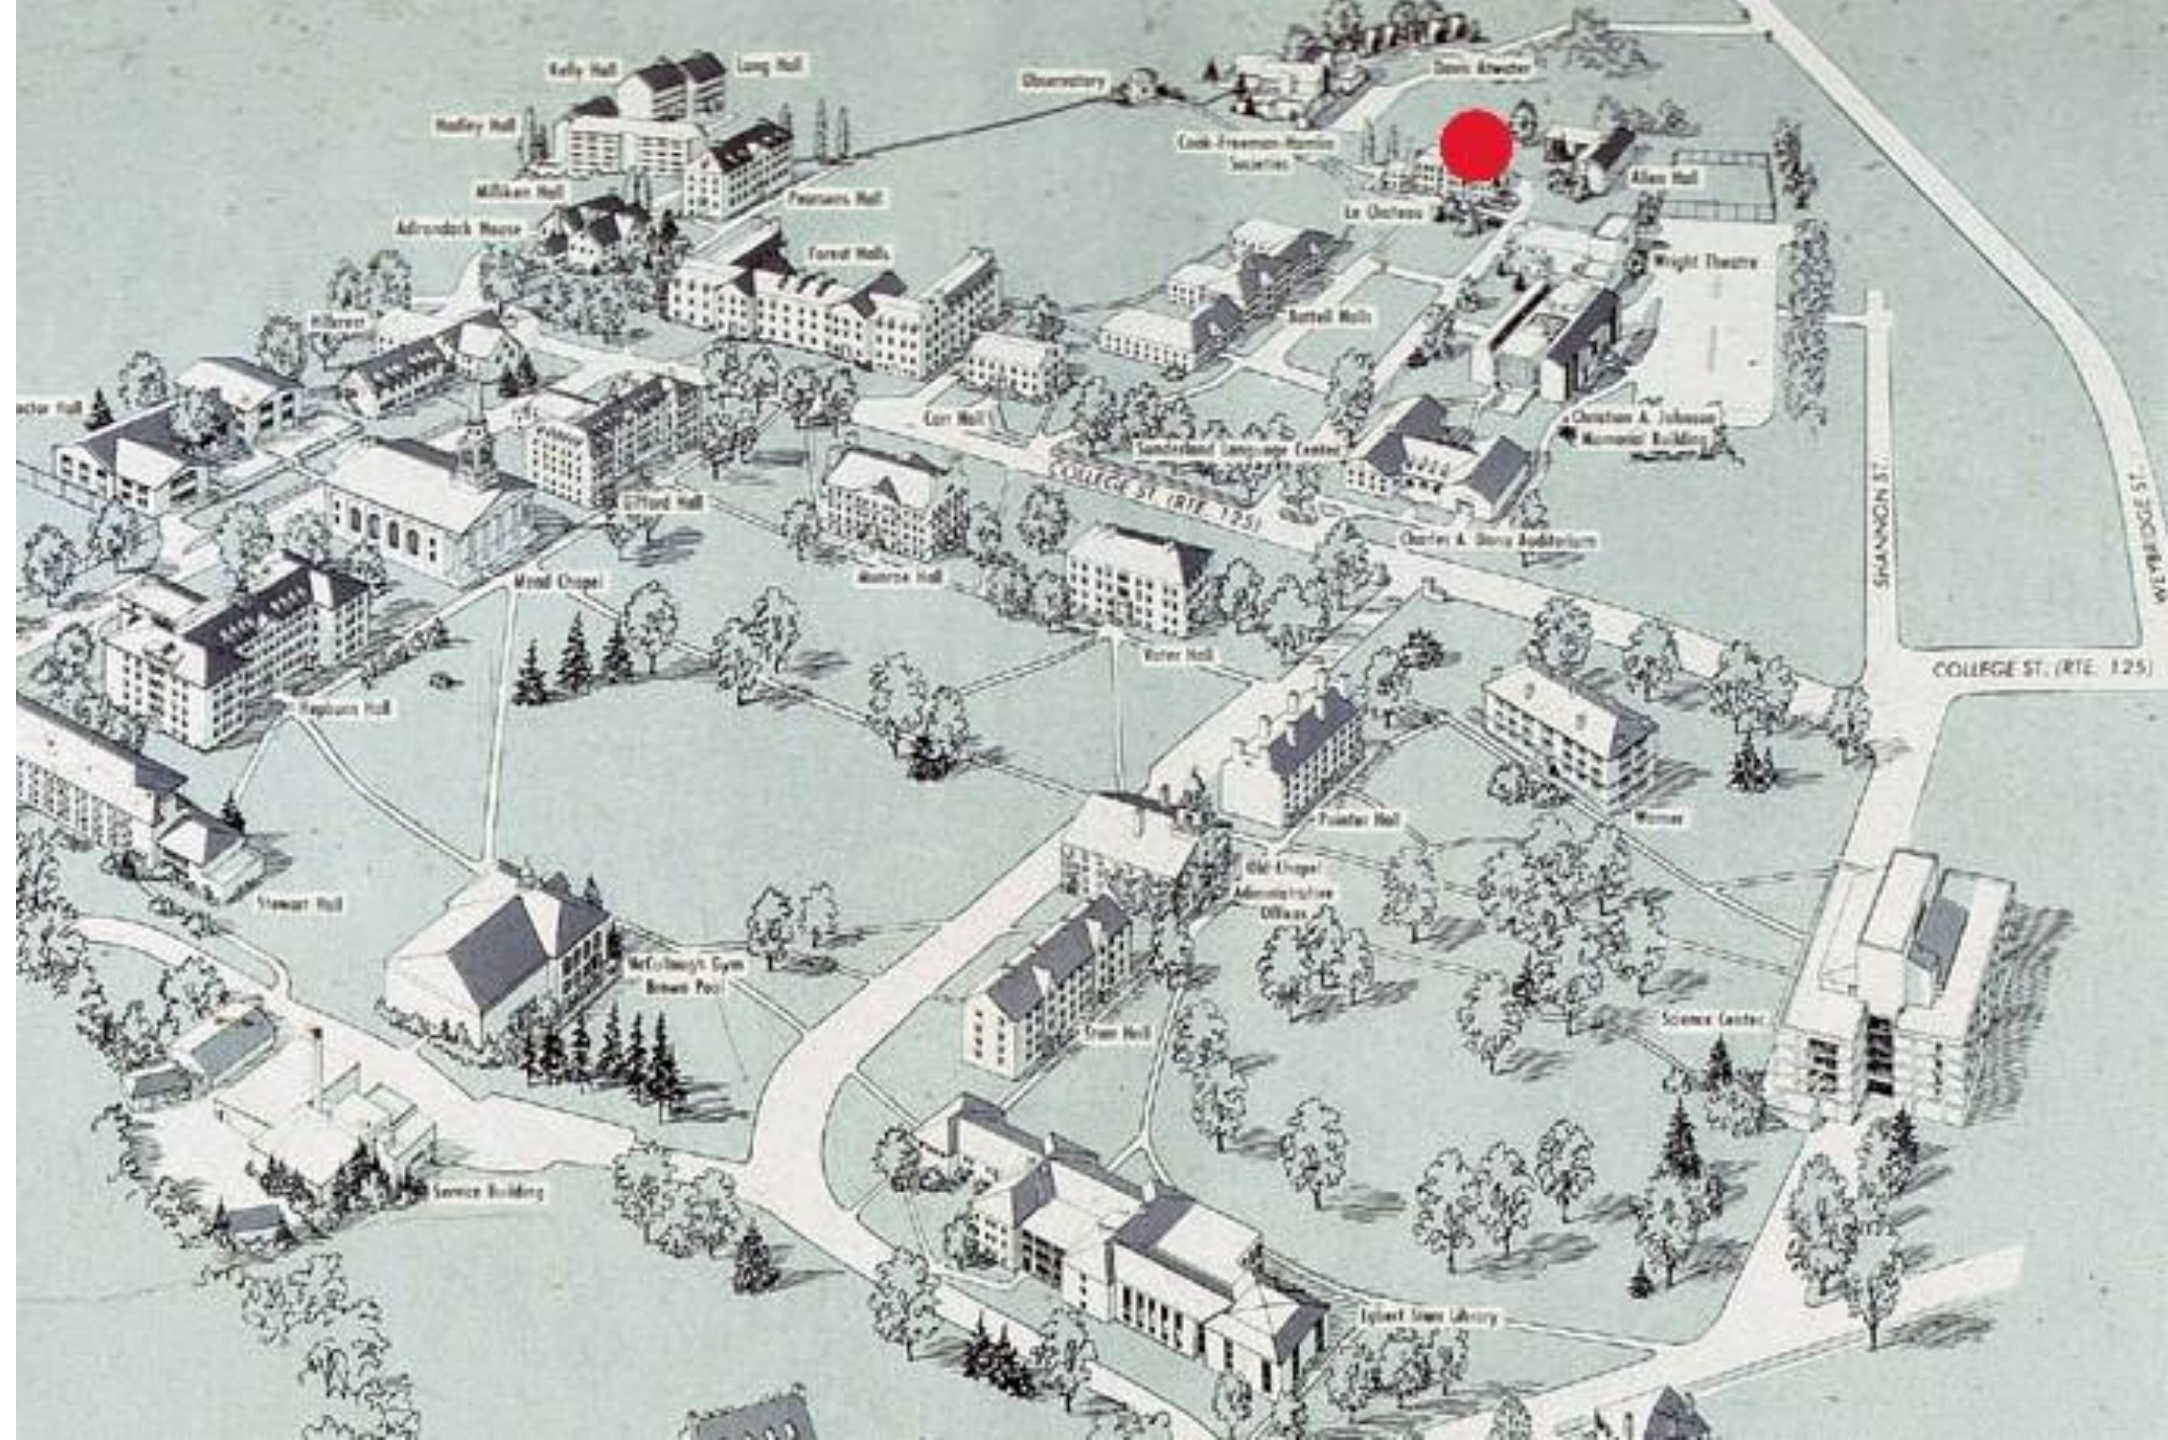


























*Lucy  
Boston*

FRENCH HOUSE


MIDDLEBURY COLLEGE





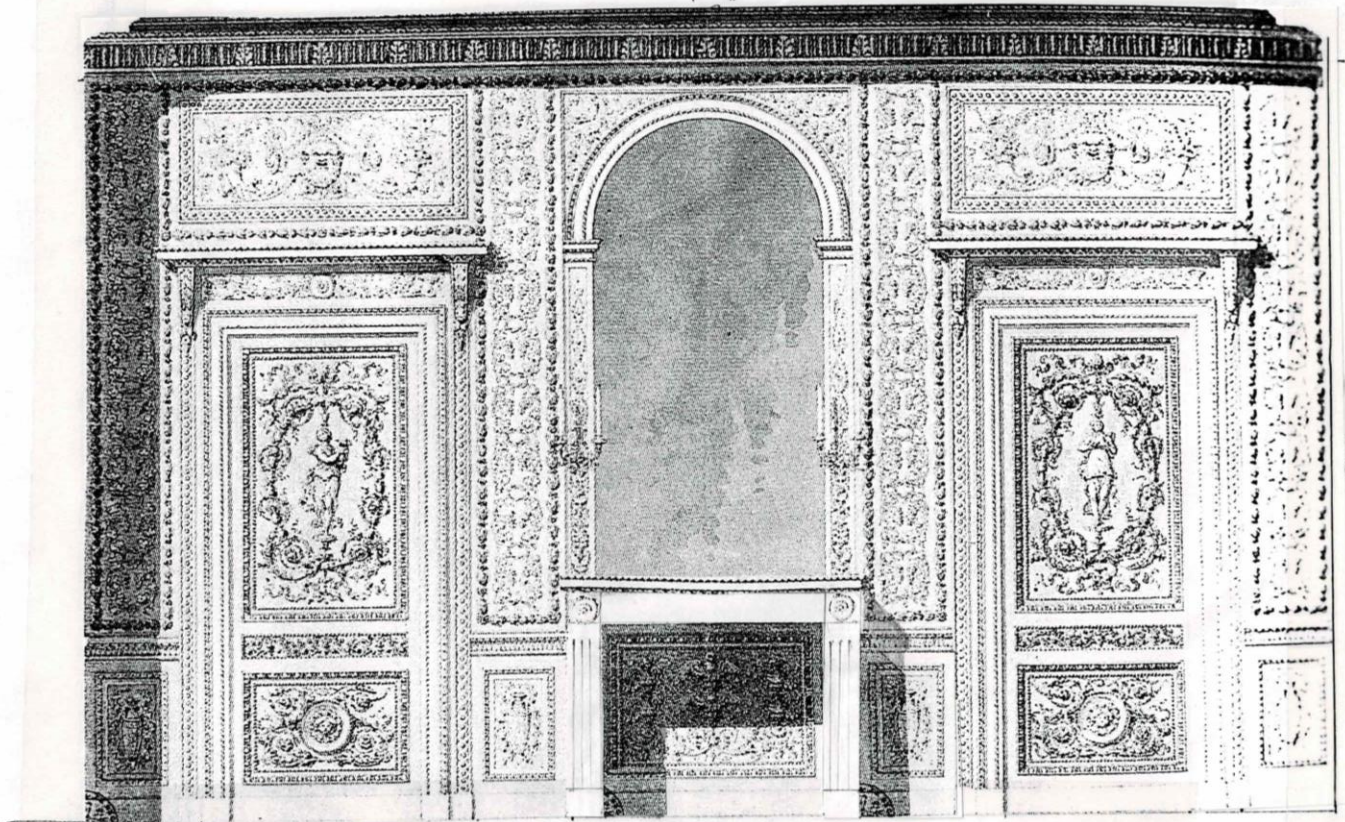

16 48 16 48 16 48 16

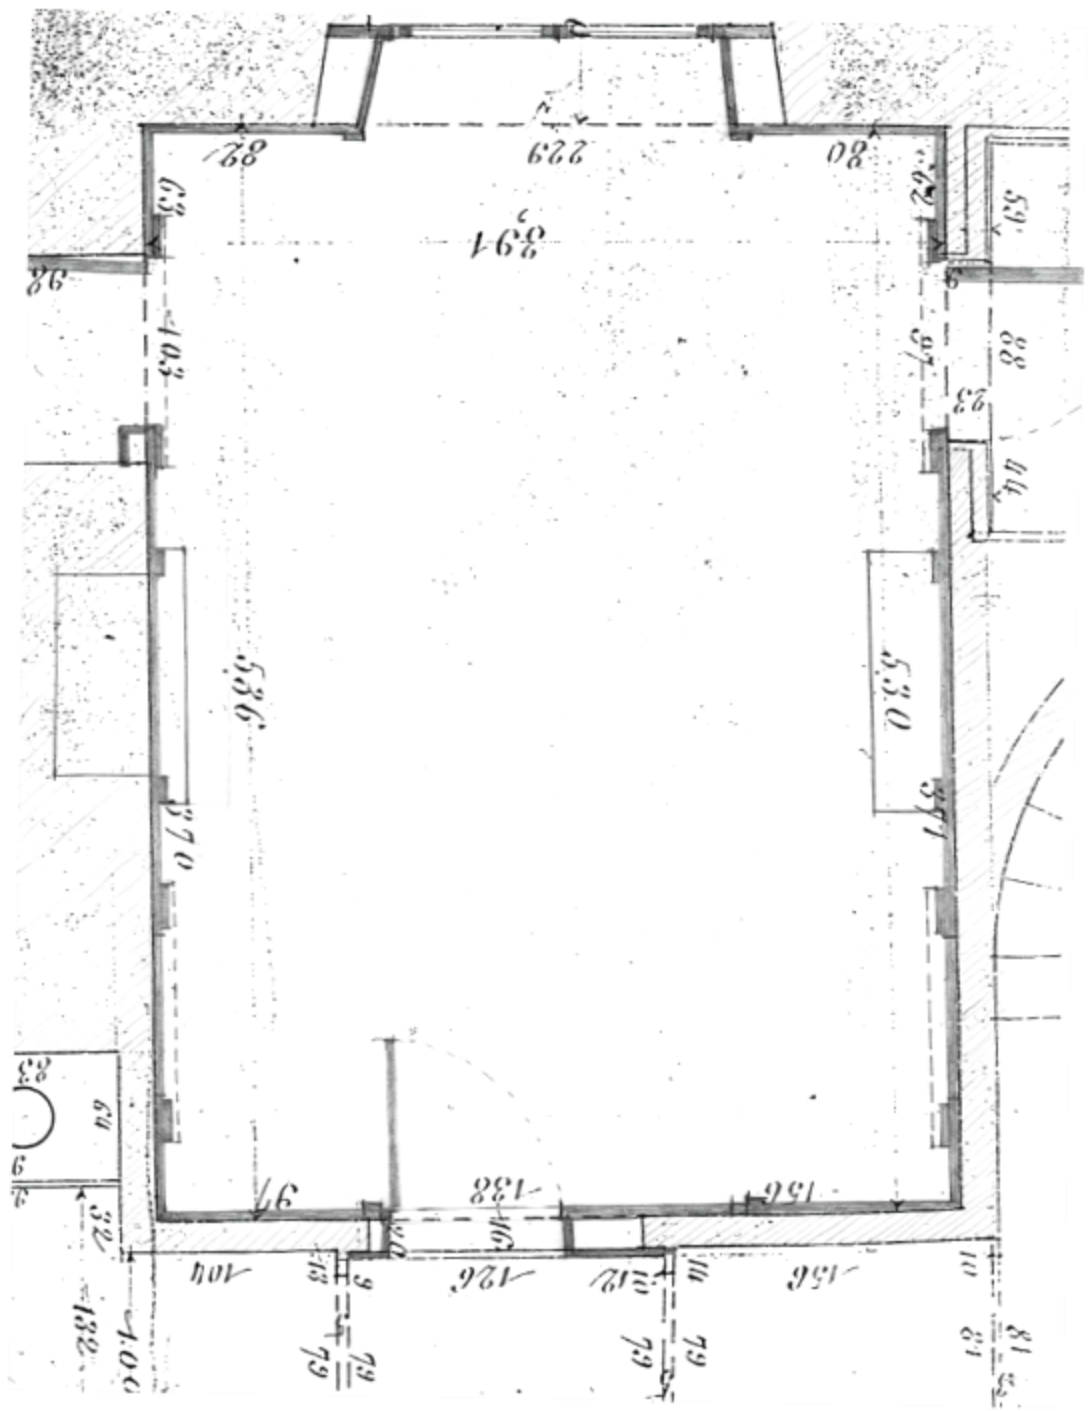





  
**PLEASE**  
DO NOT TOUCH  
ART ON DISPLAY



